SERVICE LOCATION RECORD

K	LOC	ACCT	SUB	WORK ORDER NO.	CITY NO.	KEY NO.	GRID NO.	CP NO.	PROJECT NO.
1	7010	3810.10	010101	067427	700	5	AK-31	D	

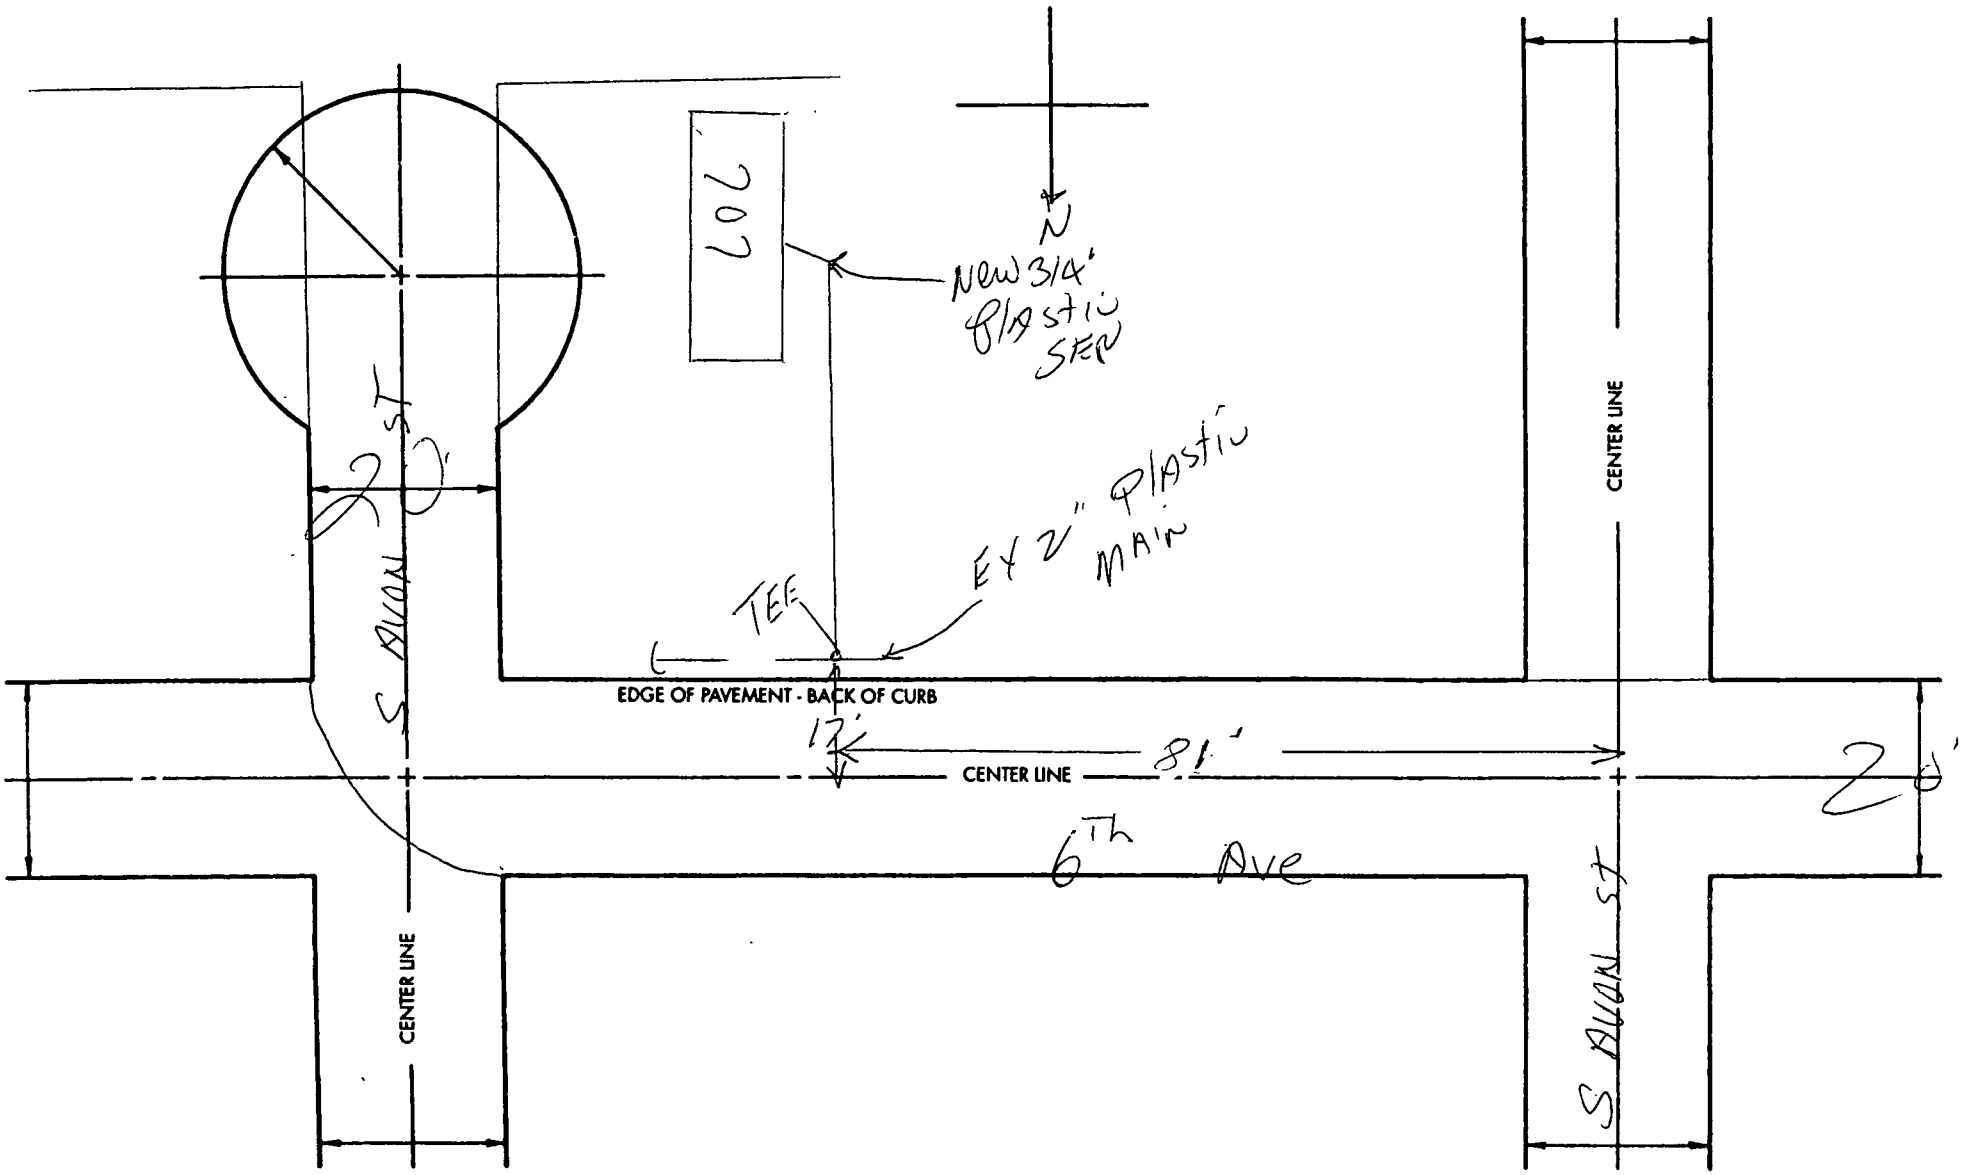

E-160-6-95